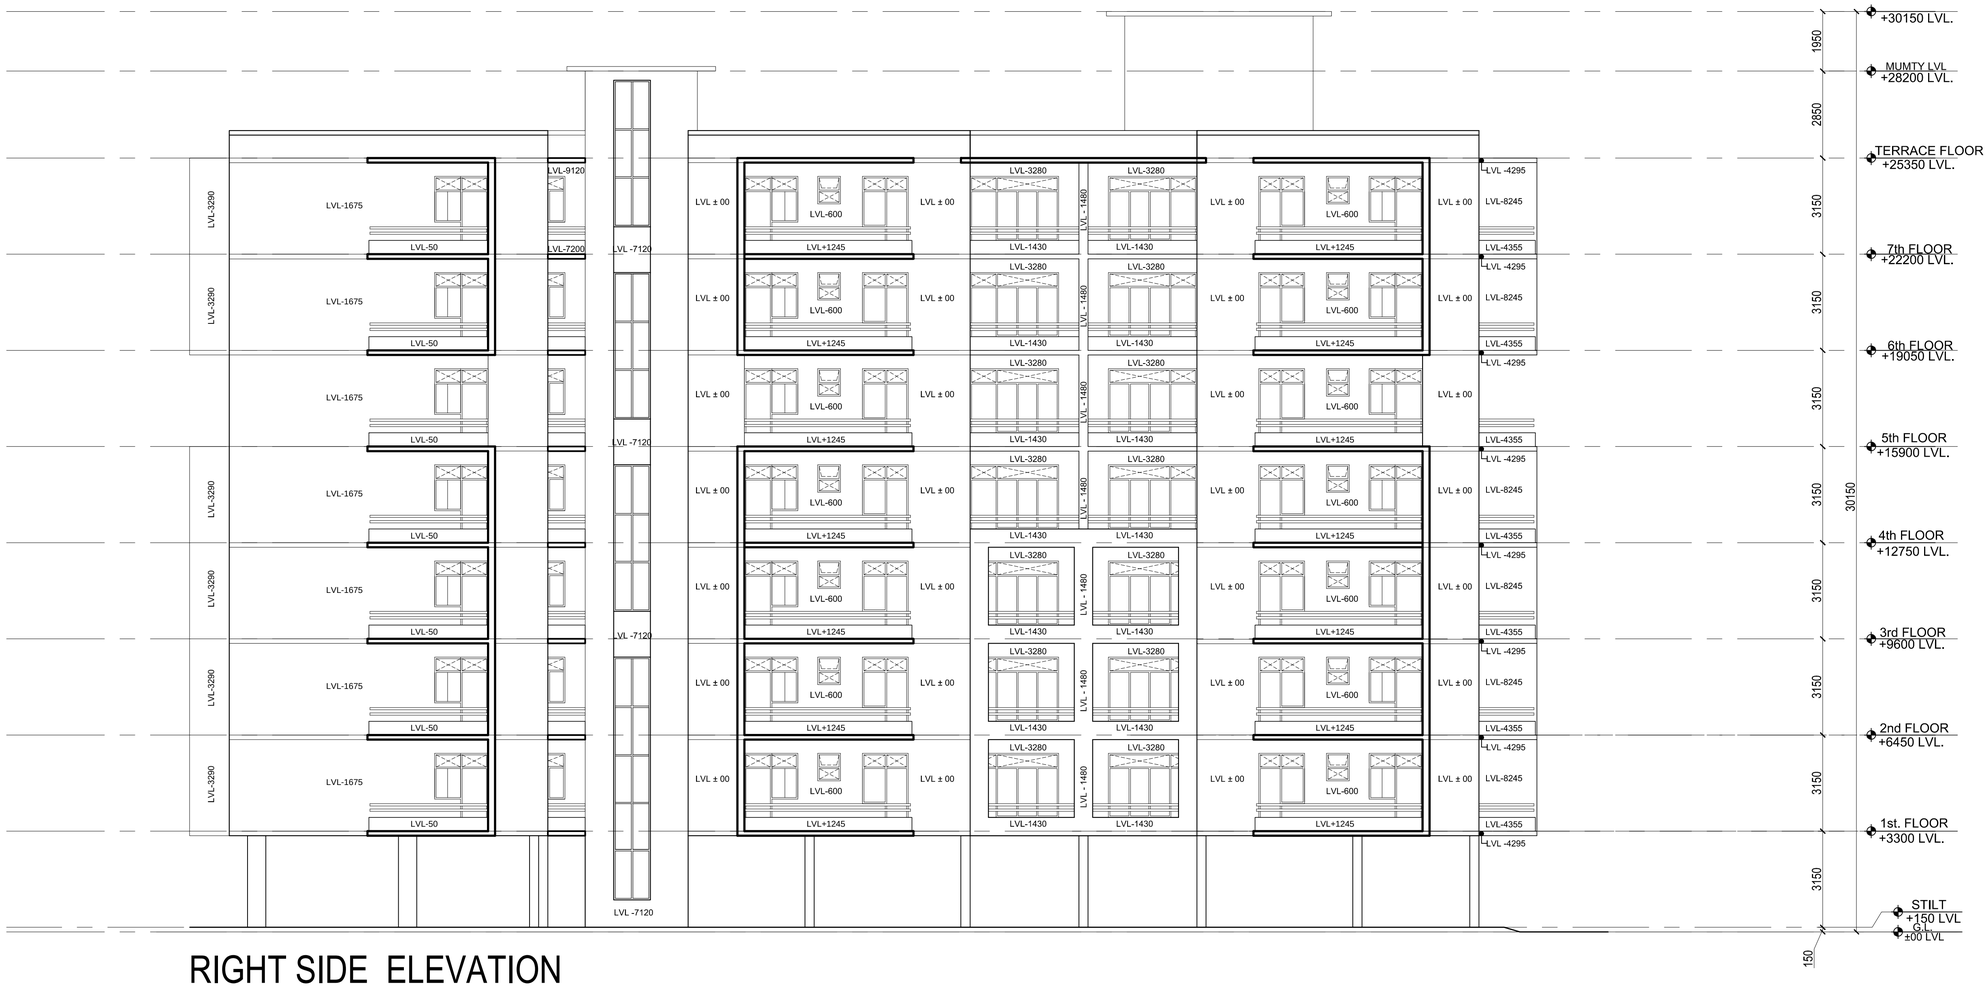

RIGHT SIDE ELEVATION
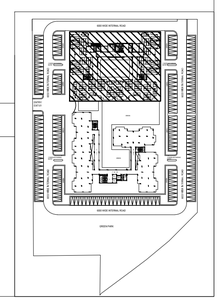
PROJECT:	NOTES:	DRG. TITLE:	DRAWING STATUS :	NORTH :	CONSULTING ARCHITECTS:
PROPOSED TYPE-III HOUSING AT I.I.T. KANPUR	1- ALL DIMENSIONS IN MILLIMETER UNLESS OTHERWISE SPECIFIED. 2- FIGURE DIMENSIONS SHALL BE FOLLOWED. 3- ALL DIMENSIONS SHALL BE CHECKED & VERIFIED BEFORE COMMENCEMENT OF THE WORK. 4- DISCREPANCY, IF ANY, SHALL BE BROUGHT TO THE NOTICE OF ARCHITECT IN-CHARGE AND CLARIFICATION OBTAINED IN WRITING PRIOR TO EXECUTION OF THE WORK.	RIGHT SIDE ELEVATION BUILDING: BLOCK-01 CLIENT: I.I.T. KANPUR	TENDER DRAWINGS DATE: NOV-2018 SCALE: 1:100 @ A1 DRG. NO. : AED/IIT/TD/BLOCK-01/AR-09	N	**ARCH-EN DESIGN** Architect **ASHOK KUMMAR** LKO.OFF.: 4/5,VISHAL KHAND,GOMTI NAGAR, LUCKNOW 0522-4088222, 0522-2303555 DELHI OFF.: B-7/2, HAUZ KHAS, NEW DELHI-16. 011-45188222, 011-45188288