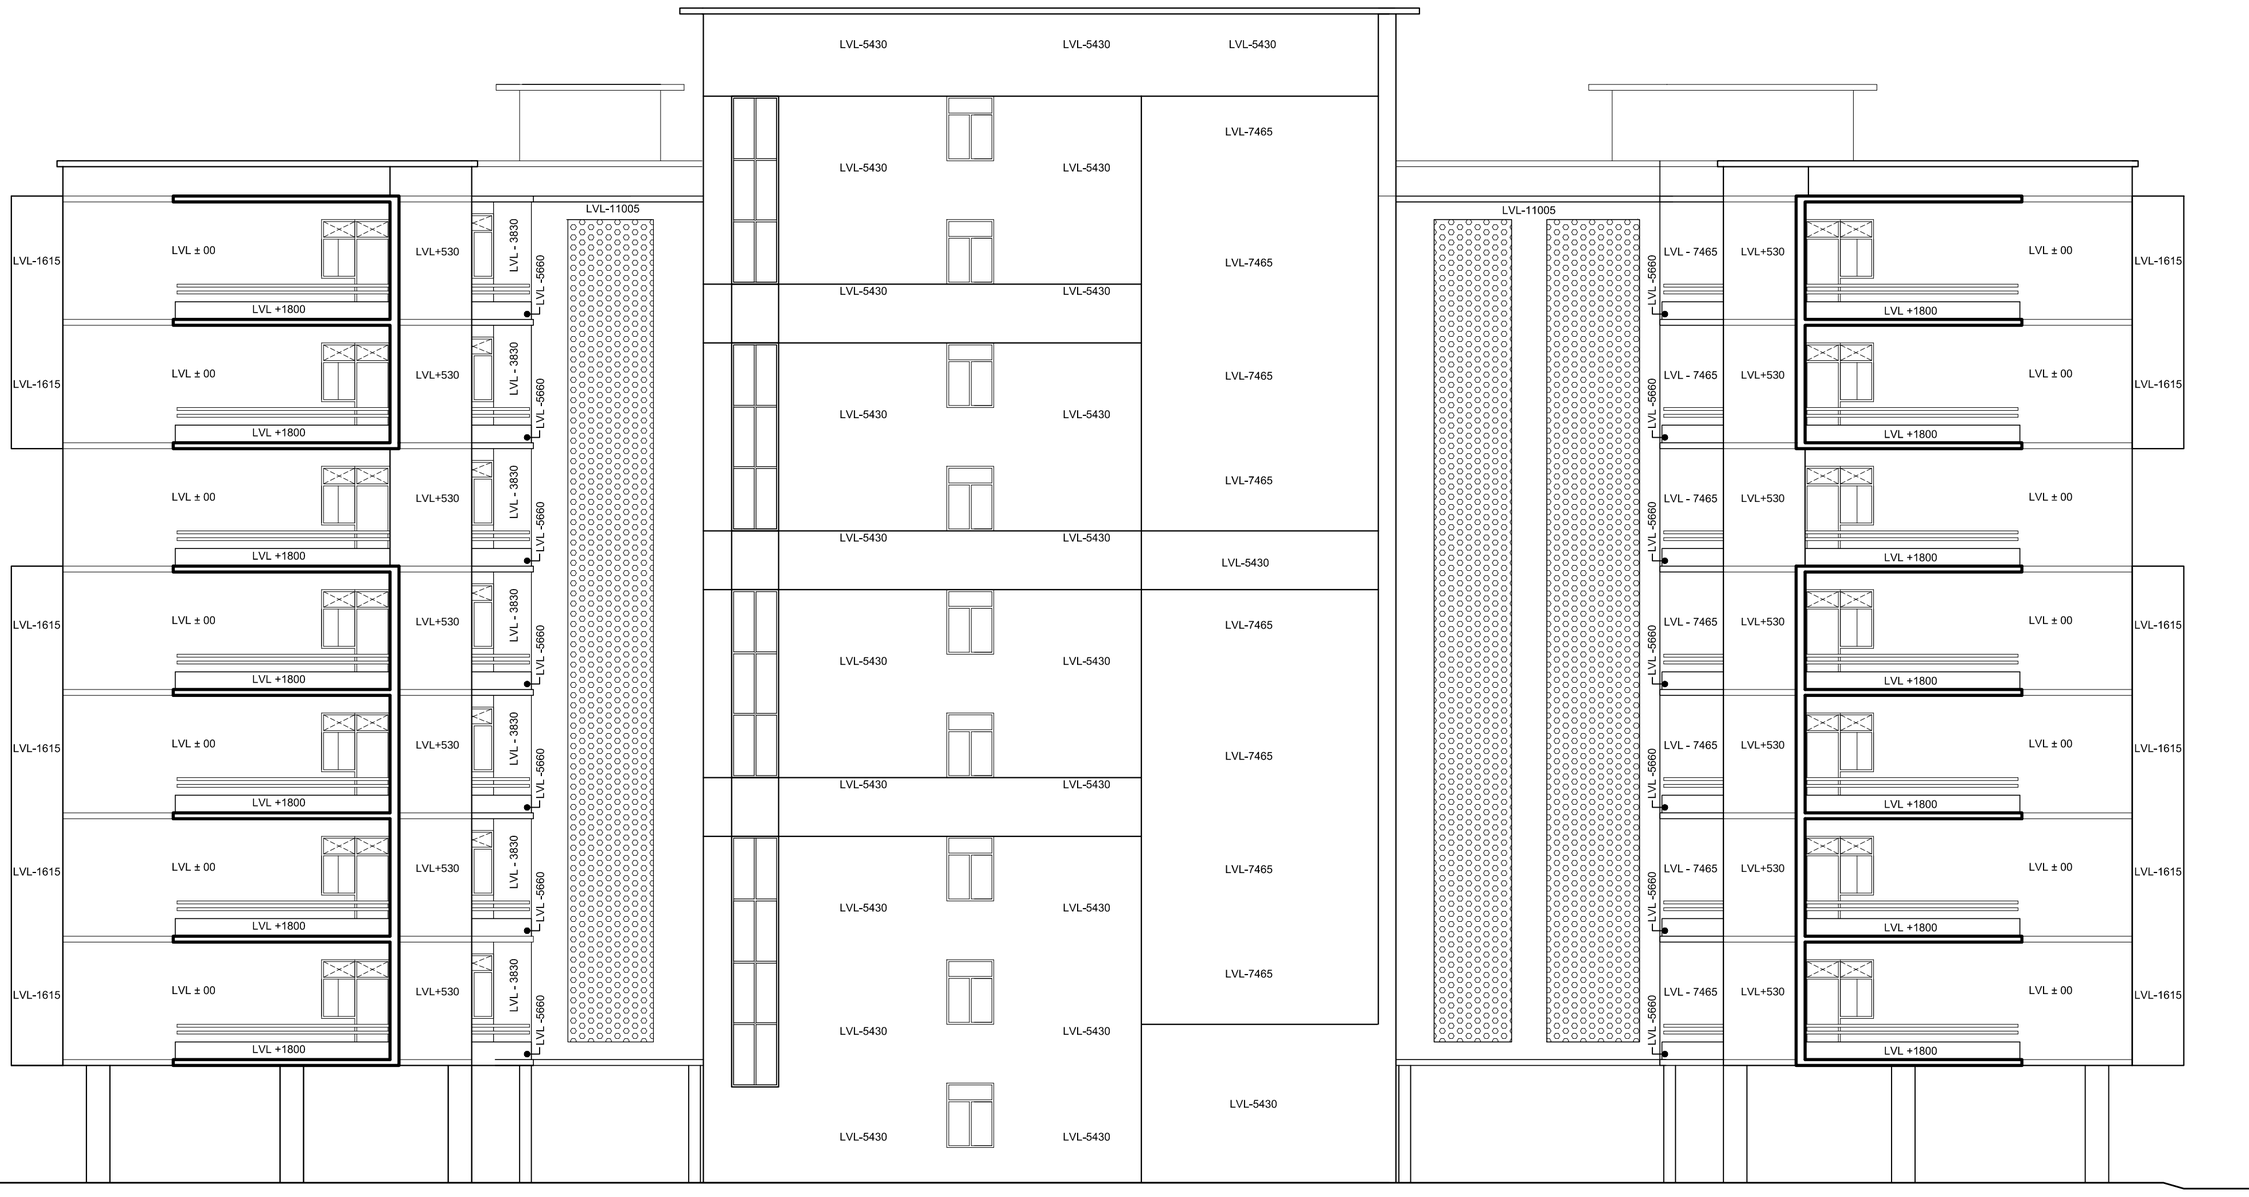

FRONT ELEVATION

LEFT SIDE ELEVATION

PROJECT:	NOTES:	DRG. TITLE:	DRAWING STATUS :	NORTH :	CONSULTING ARCHITECTS:
PROPOSED TYPE-III HOUSING AT I.I.T. KANPUR	1- ALL DIMENSIONS IN MILLIMETER UNLESS OTHERWISE SPECIFIED. 2- FIGURE DIMENSIONS SHALL BE FOLLOWED. 3- ALL DIMENSIONS SHALL BE CHECKED & VERIFIED BEFORE COMMENCEMENT OF THE WORK. 4- DISCREPANCY, IF ANY, SHALL BE BROUGHT TO THE NOTICE OF ARCHITECT IN-CHARGE AND CLARIFICATION OBTAINED IN WRITING PRIOR TO EXECUTION OF THE WORK.	FRONT & LEFT SIDE ELEVATION	TENDER DRAWINGS	N	ARCH-EN DESIGN Architect ASHOK KUMMAR LKO,OFF.: 4/5,VISHAL KHAND,GOMTINAGAR, LUCKNOW 0522-4088222, 0522-2303555 DELHI OFF.: B-7/7, HAUZ KHAS, NEW DELHI-16, 011-45188222, 011-45188288
		BUILDING: BLOCK-02	DATE: NOV-2018 / SCALE: 1:110 @ A1		
		CLIENT: I.I.T. KANPUR	DRG. NO. : AED/IIT/TD/BLOCK-02/AR-08		